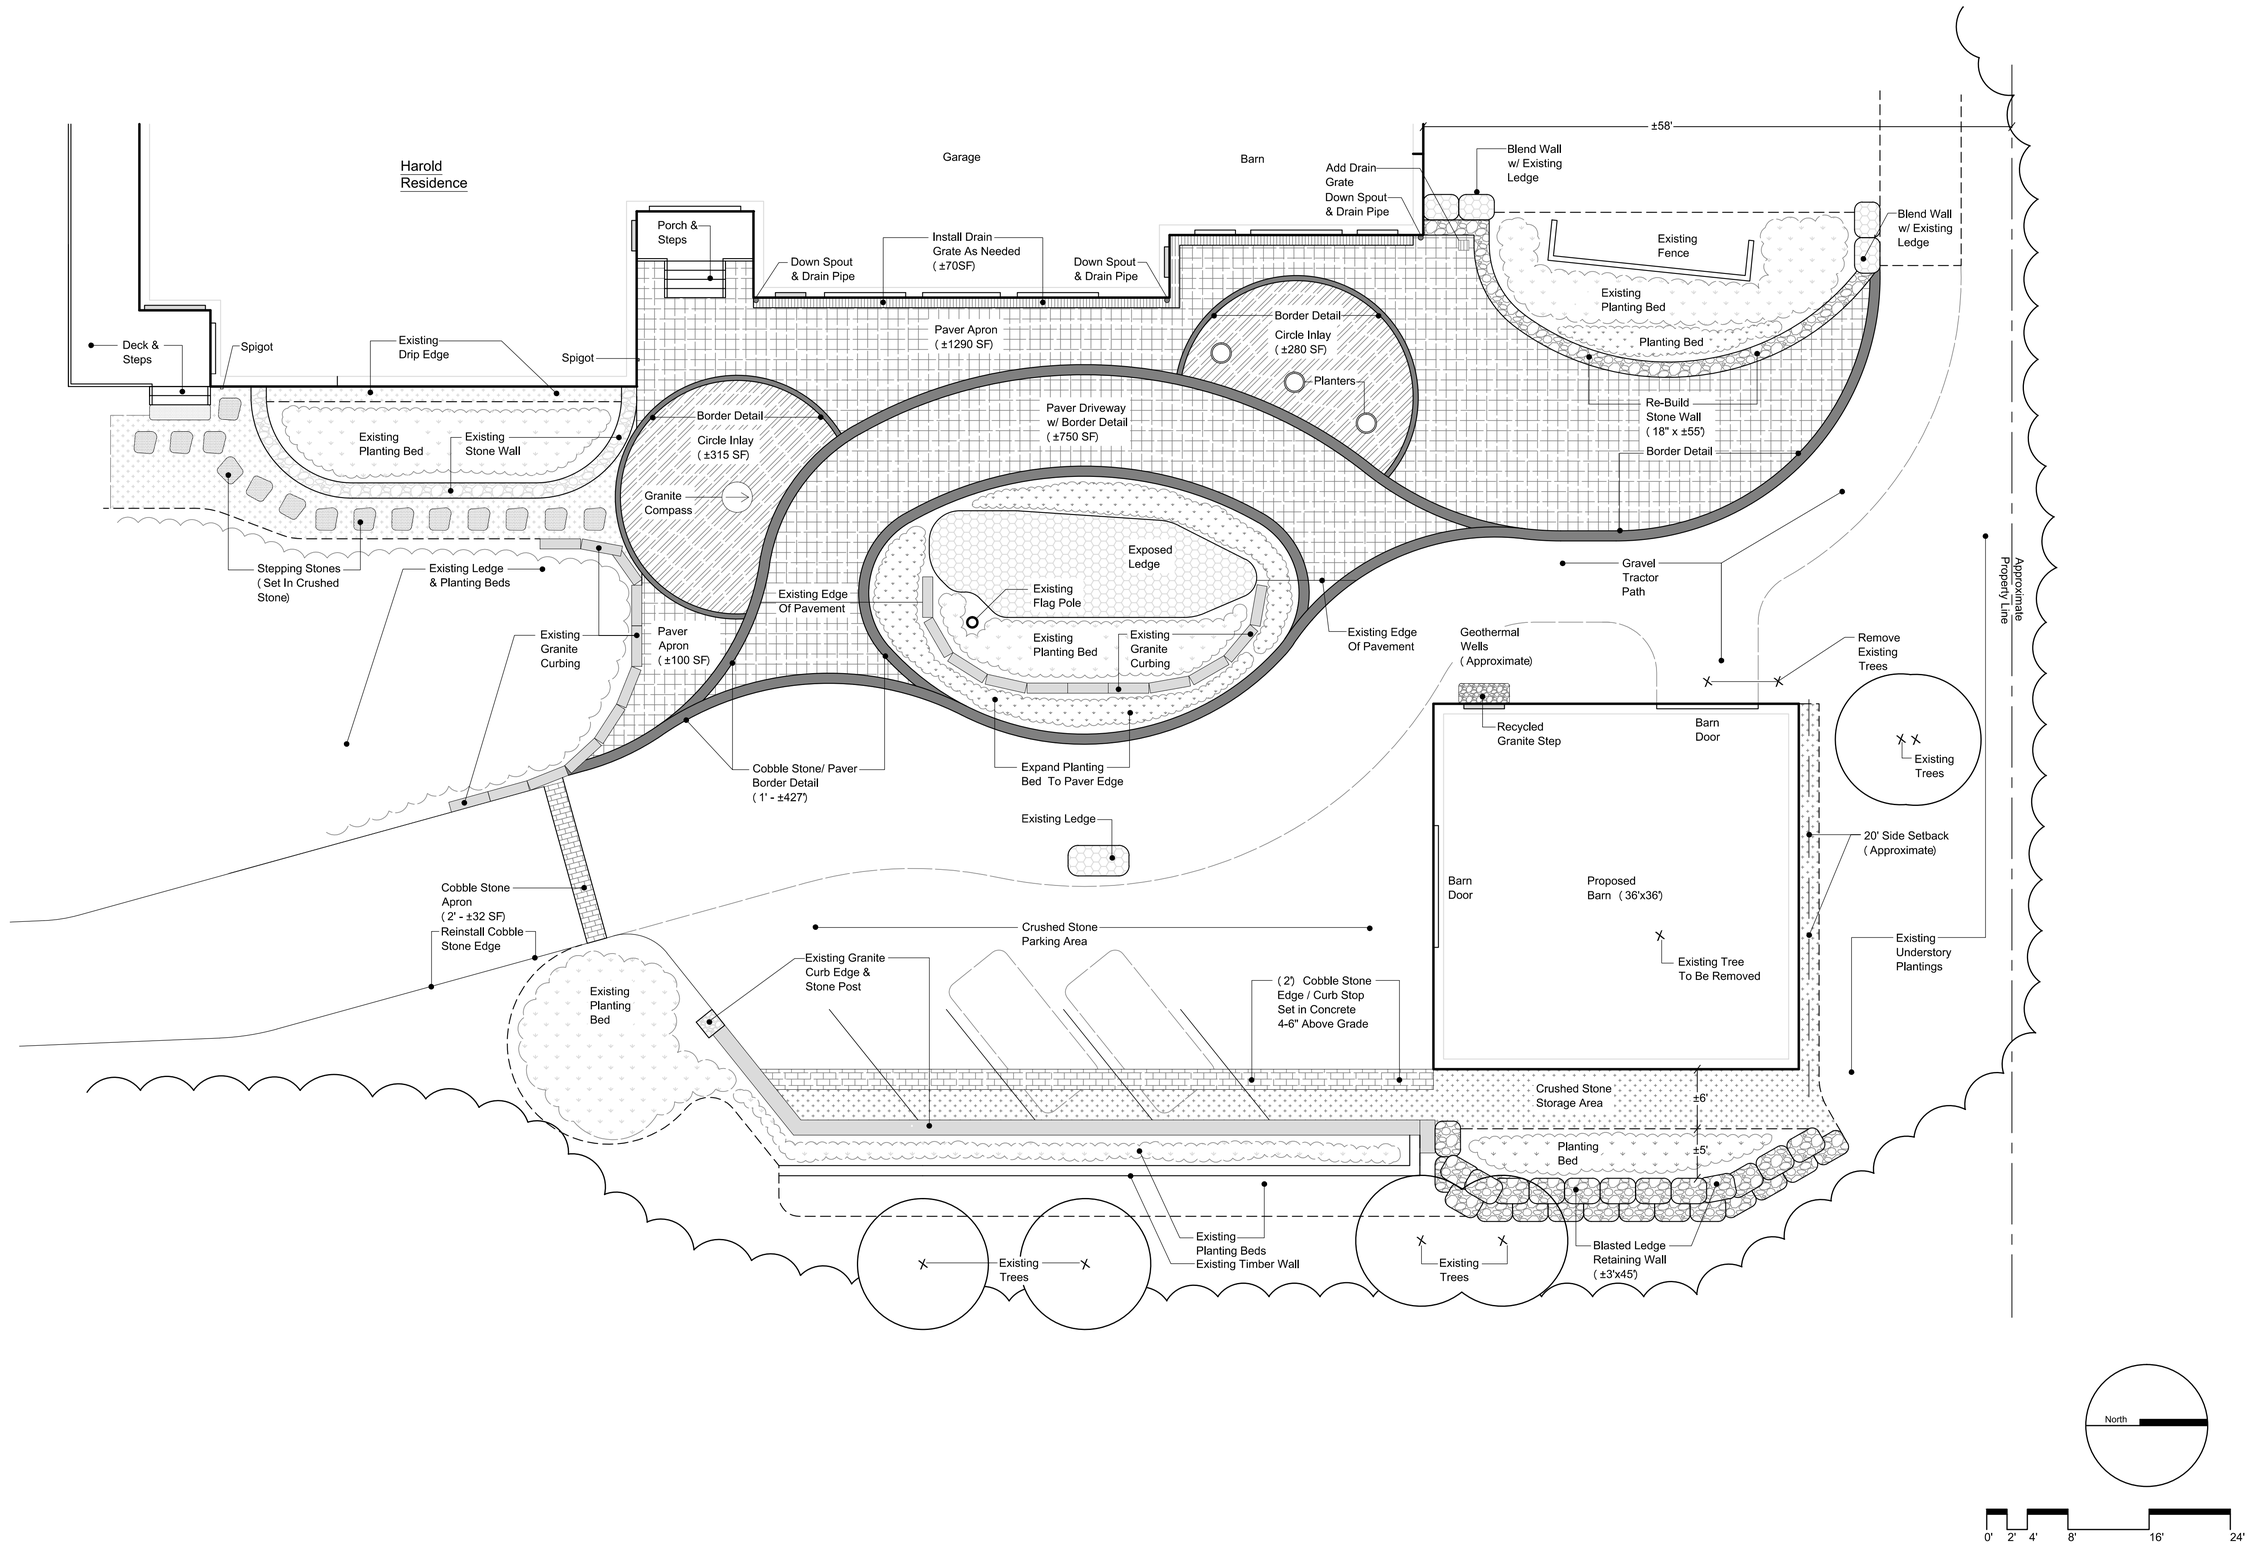
Harold
Residence
Garage
Barn
±58'
Add Drain
Grate
Down Spout
& Drain Pipe
Blend Wall
w/ Existing
Ledge
Blend Wall
w/ Existing
Ledge
Porch &
Steps
Down Spout
& Drain Pipe
Install Drain
Grate As Needed
( ±70SF)
Down Spout
& Drain Pipe
Existing
Fence
Existing
Planting Bed
Planting Bed
Deck &
Steps
Spigot
Existing
Drip Edge
Spigot
Paver Apron
( ±1290 SF)
Border Detail
Circle Inlay
( ±280 SF)
Planters
Re-Build
Stone Wall
( 18" x ±55')
Border Detail
Existing
Planting Bed
Existing
Stone Wall
Border Detail
Circle Inlay
( ±315 SF)
Paver Driveway
w/ Border Detail
( ±750 SF)
Granite
Compass
Exposed
Ledge
Existing
Flag Pole
Existing Edge
Of Pavement
Gravel
Tractor
Path
Stepping Stones
( Set In Crushed
Stone)
Existing Ledge
& Planting Beds
Existing
Granite
Curbing
Paver
Apron
( ±100 SF)
Existing
Planting Bed
Existing
Granite
Curbing
Existing Edge
Of Pavement
Geothermal
Wells
( Approximate)
Remove
Existing
Trees
Approximate
Property Line
Recycled
Granite Step
Barn
Door
Existing
Trees
Cobble Stone/ Paver
Border Detail
( 1' - ±427')
Expand Planting
Bed To Paver Edge
Existing Ledge
20' Side Setback
( Approximate)
Cobble Stone
Apron
( 2' - ±32 SF)
Reinstall Cobble
Stone Edge
Barn
Door
Proposed
Barn ( 36'x36')
Existing Tree
To Be Removed
Crushed Stone
Parking Area
Existing Granite
Curb Edge &
Stone Post
( 2') Cobble Stone
Edge / Curb Stop
Set in Concrete
4-6" Above Grade
Existing
Understory
Plantings
Existing
Planting
Bed
Crushed Stone
Storage Area
±6'
±5'
Planting
Bed
Existing
Planting Beds
Existing Timber Wall
Existing
Trees
Existing
Trees
Blasted Ledge
Retaining Wall
( ±3'x45')
North
0' 2' 4' 8' 16' 24'